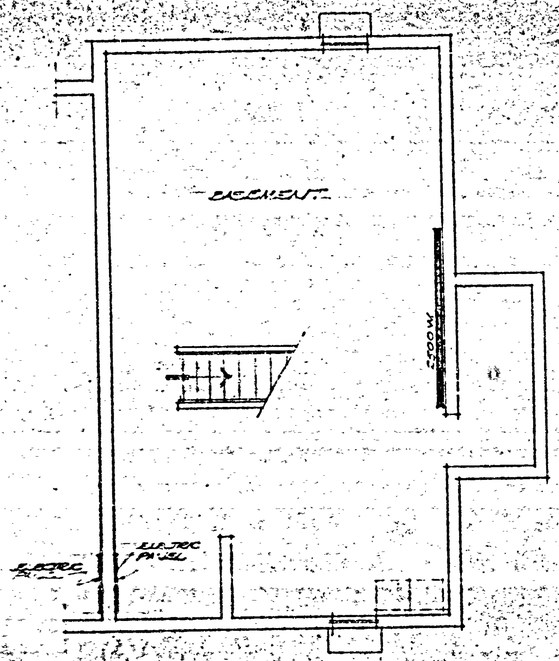

BASEMENT

FIVE BEDROOM UNITS

SCALE: 1/4"=1'0"

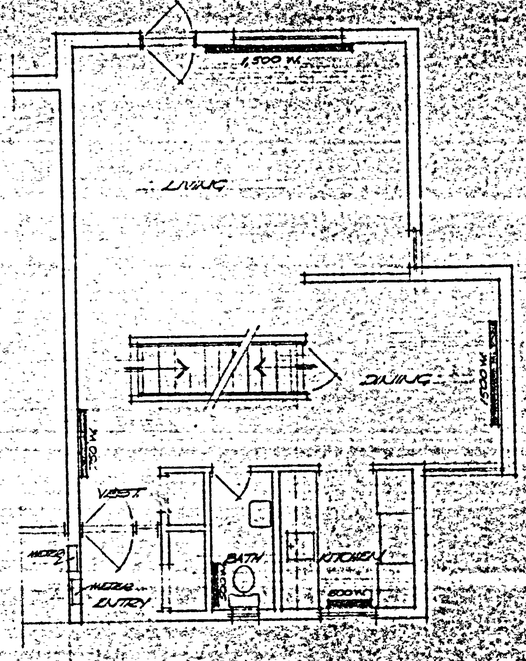

FIRST FLOOR

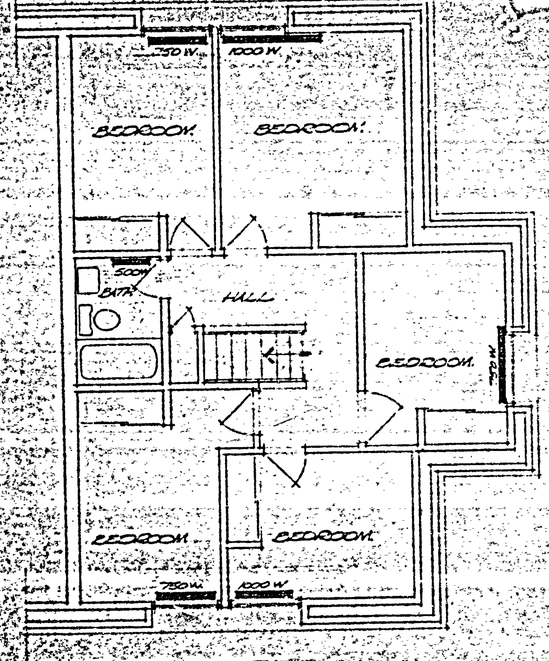

SECOND FLOOR

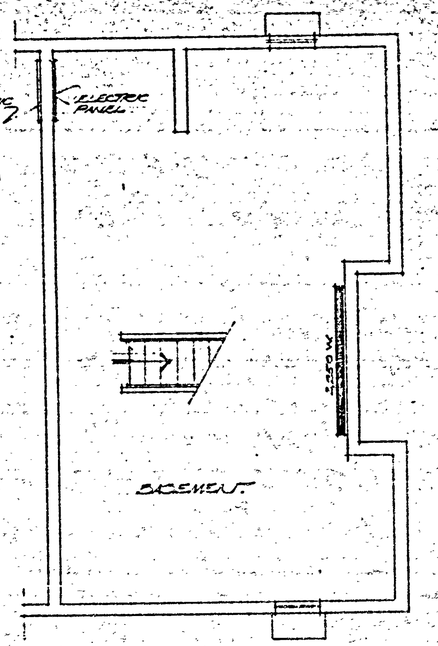

BASEMENT

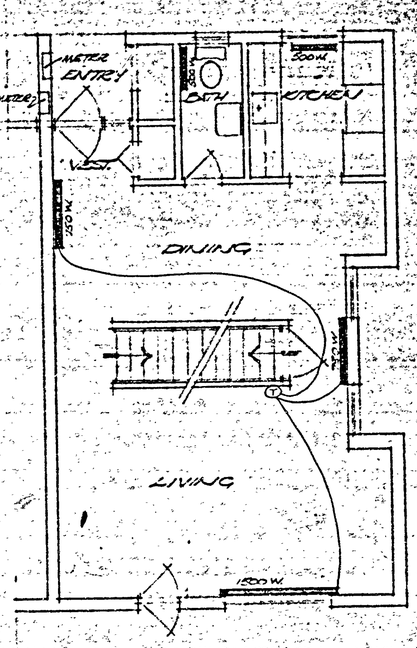

FIRST FLOOR

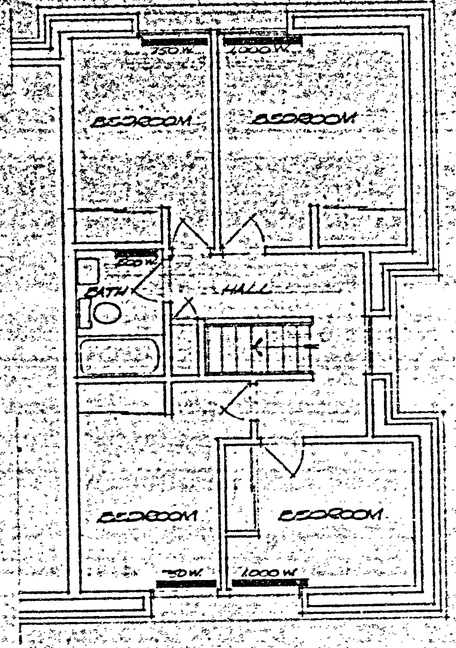

SECOND FLOOR

FOUR BEDROOM UNITS

SCALE: 1/4"=1'0"

NOTES:

1. BASEBOARD ELECTRIC HEATING SHOWN THUS: 750 W.
2. ALL BASEBOARD HEATING UNITS TO BE AS MFG. BY FACTORY GARDNER CHROMALUX CO. OR EQUAL.
3. ALL BASEBOARD HEATING UNITS TO HAVE BUILT-IN THERMOSTATS EXCEPT IN LIVING-DINING AREAS WHERE A WALL MOUNTED THERMOSTAT AS SHOWN WILL BE PROVIDED.
4. THE DRAWING SUPERSEDES LAYOUT SHOWN ON DRWG. No 1 DATED OCT 1969.

M3108-H04 — HEATING LAYOUT

H.E.N.
H.L.

ONTARIO HOUSING CORPORATION
FAMILY HOUSING PROJECT.
PARKHILL RD — PETERBOROUGH.
CHARLES HUFFMAN LTD
GENERAL CONTRACTOR.

WILLIAM LETT — ARCHITECT

DATE: OCT 3 1969
SCALE: 1/4"=1'0"
DRAWN:
PROJECT No. 6902

DRAWING No.
SK 3